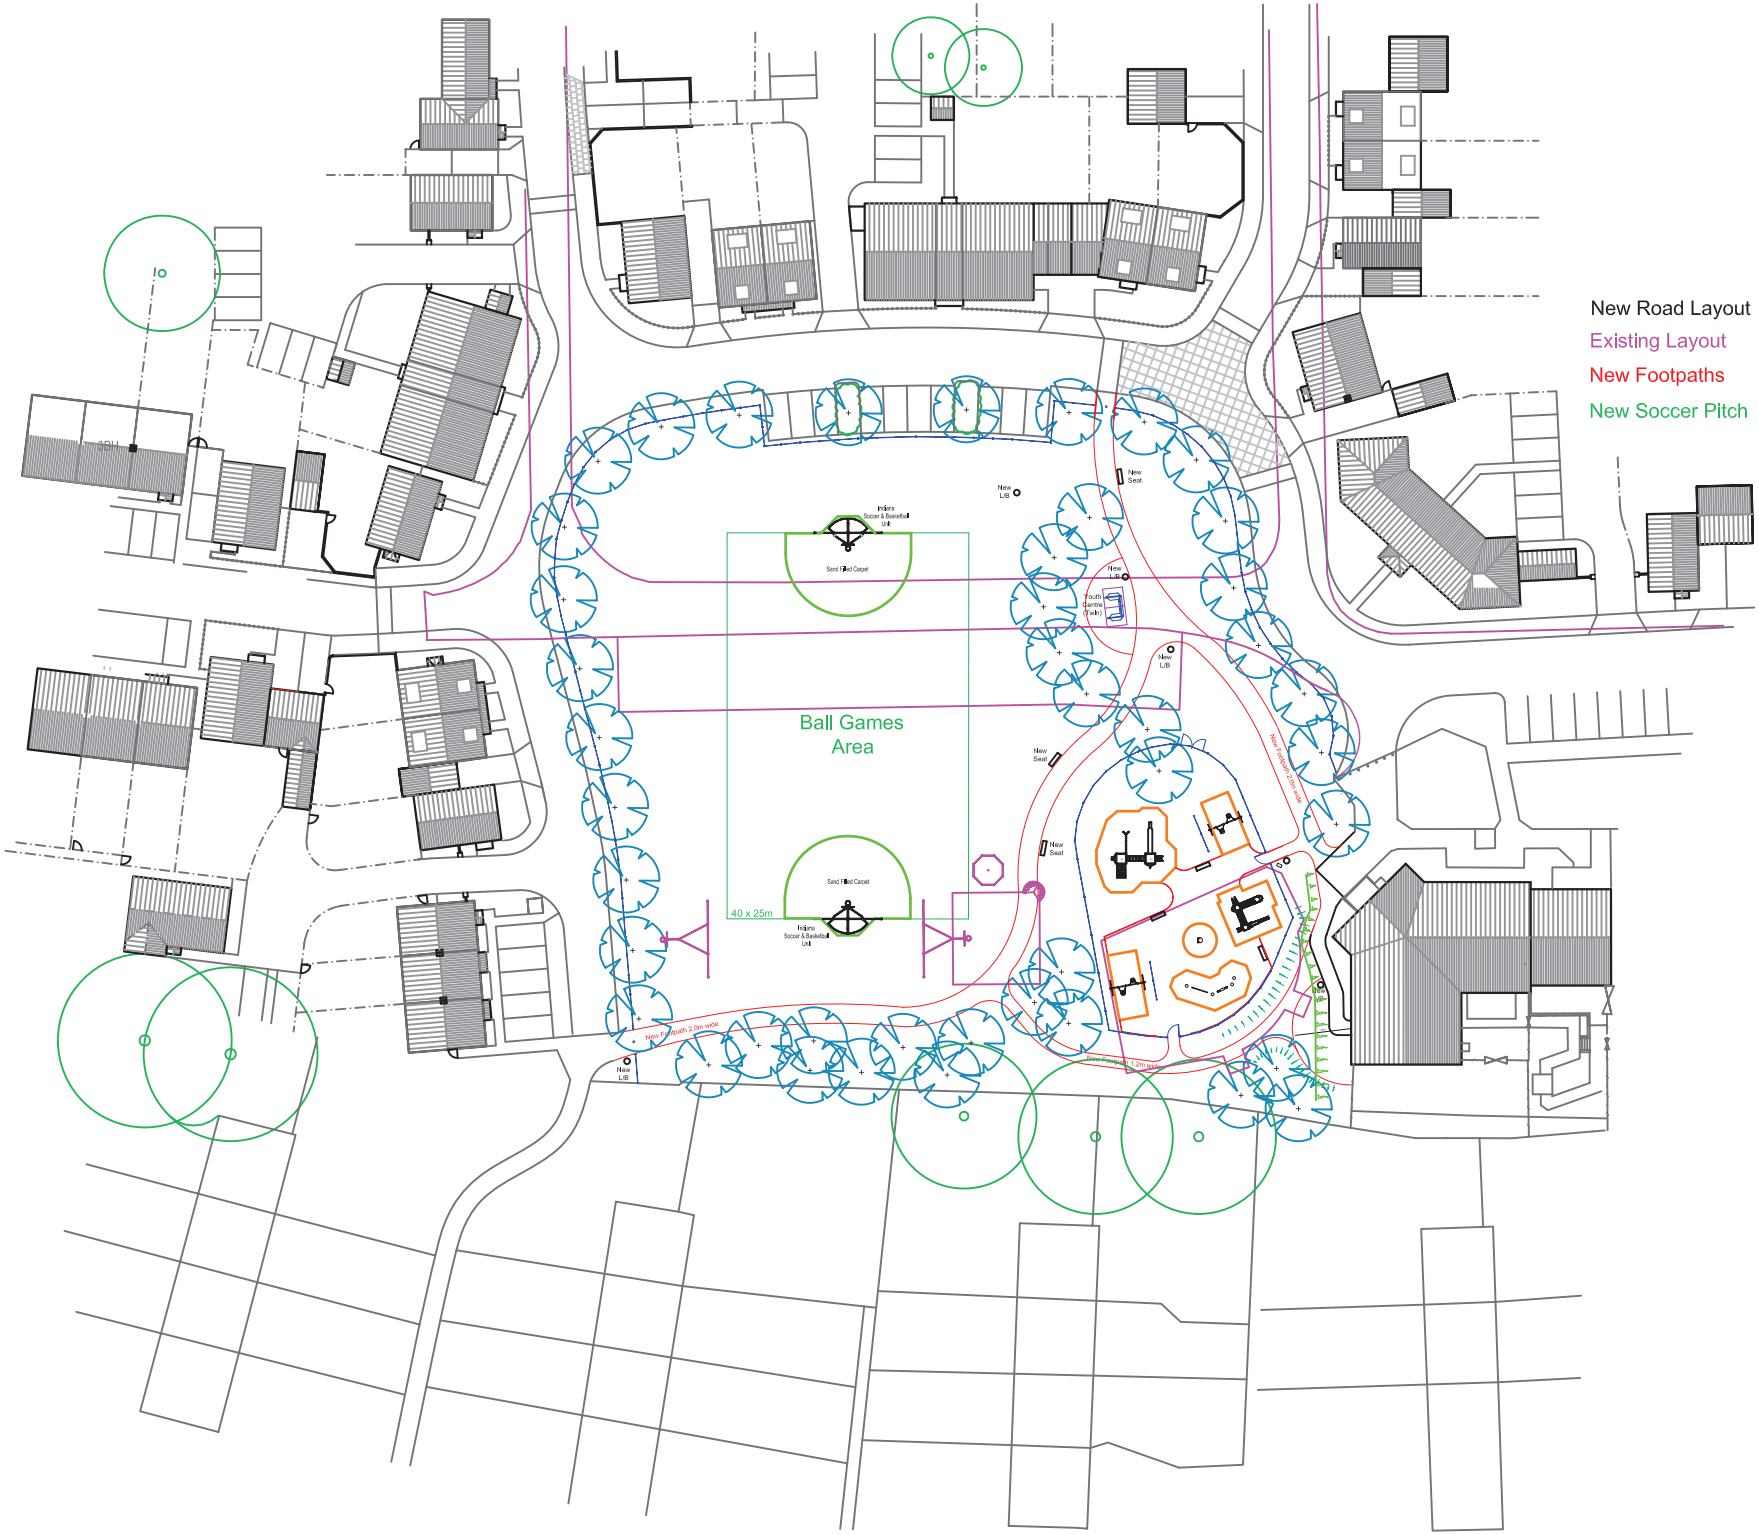
New Road Layout
Existing Layout
New Footpaths
New Soccer Pitch
Ball Games Area
40 x 25m
Sand Filled Carpet
Indoor Soccer & Basketball Unit
New L/B
New Seat
Youth Centre (Walk)
New Footpath 2.0m wide
New Footpath 1.2m wide